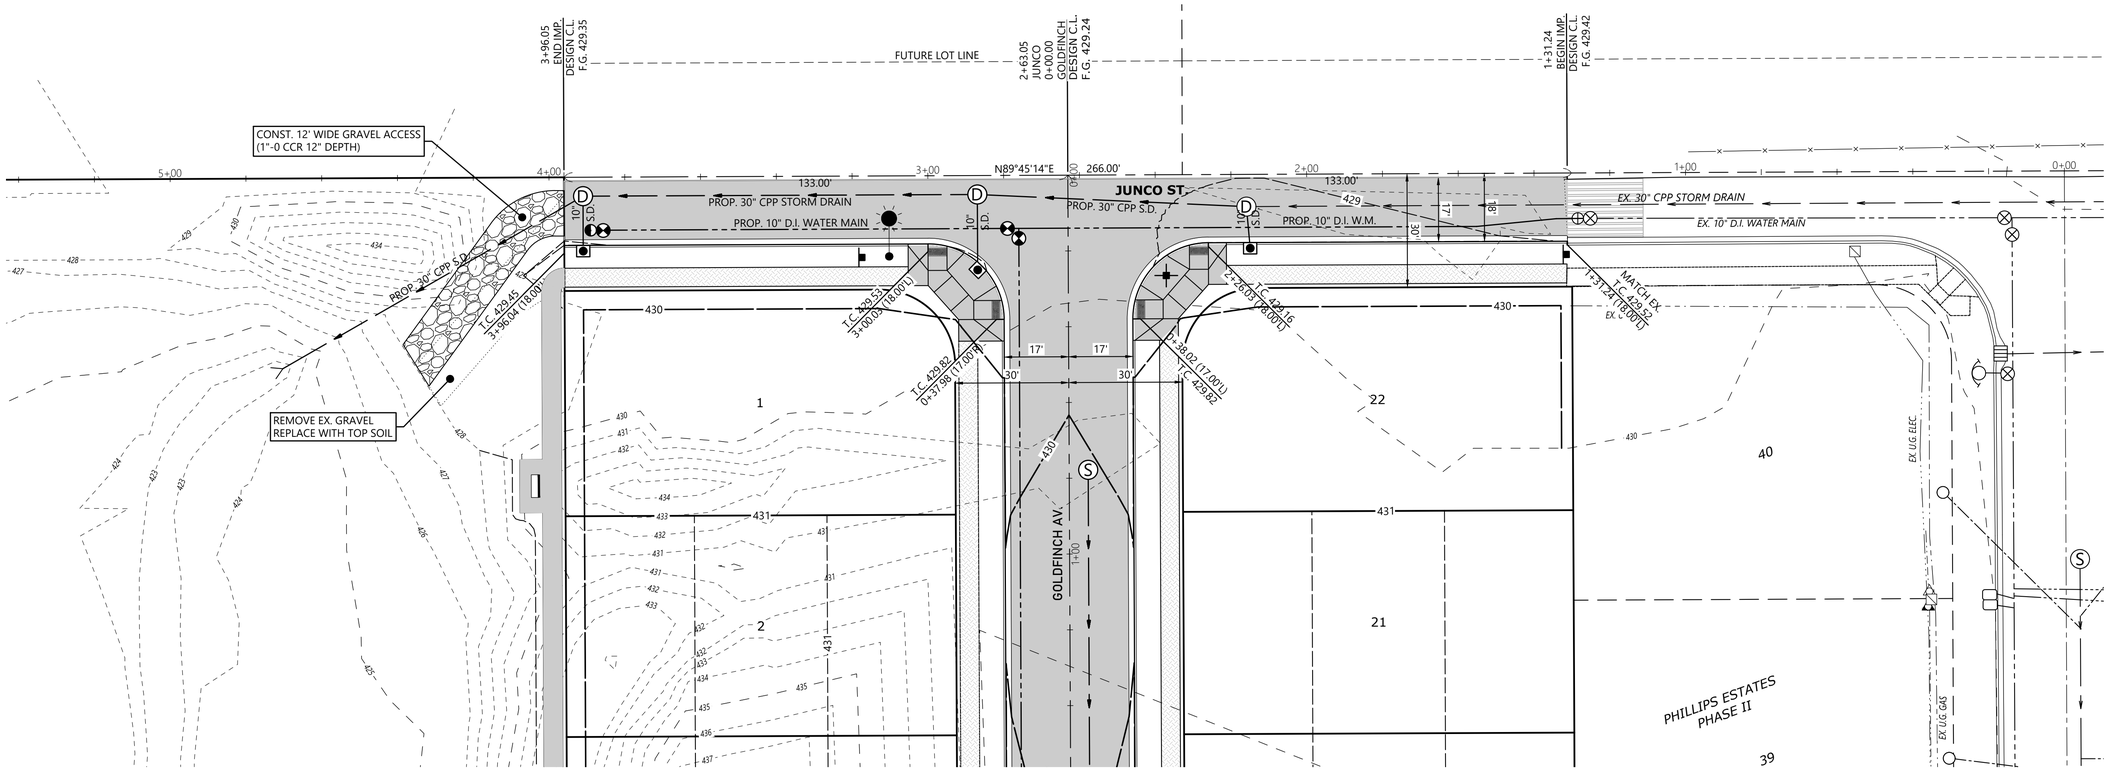

SEE SHEET 402 FOR GOLDFINCH AV. DESIGN

SEE SHEET 405 FOR TYPICAL STRUCTURAL STREET SECTIONS

MULTI/TECH
ENGINEERING SERVICES, INC.
1155 13th ST. S.E. SALEM, OR. 97302
PH. (503) 363-9227 FAX (503) 364-1260
www.multitechengineering.com office@multitechengineering.net

STREET PLAN

PHILLIPS ESTATES PHASE III

NO CHANGES, MODIFICATIONS OR REPRODUCTIONS TO BE MADE TO THESE DRAWINGS WITHOUT WRITTEN AUTHORIZATION FROM THE DESIGN ENGINEER.

DIMENSIONS & NOTES TAKE PRECEDENCE OVER GRAPHICAL REPRESENTATION.

7409b 403-ST

Design: M.D.G.
Drawn: D.G.G.
Checked: M.D.G.
Issue Date: 9/20/25
Scale: AS SHOWN
As-Built: ----

REGISTERED PROFESSIONAL ENGINEER
OREGON
JULY 14, 1978
MARK D. GRENZ

EXPIRES: 06-30-2027

JOB # 7409

403