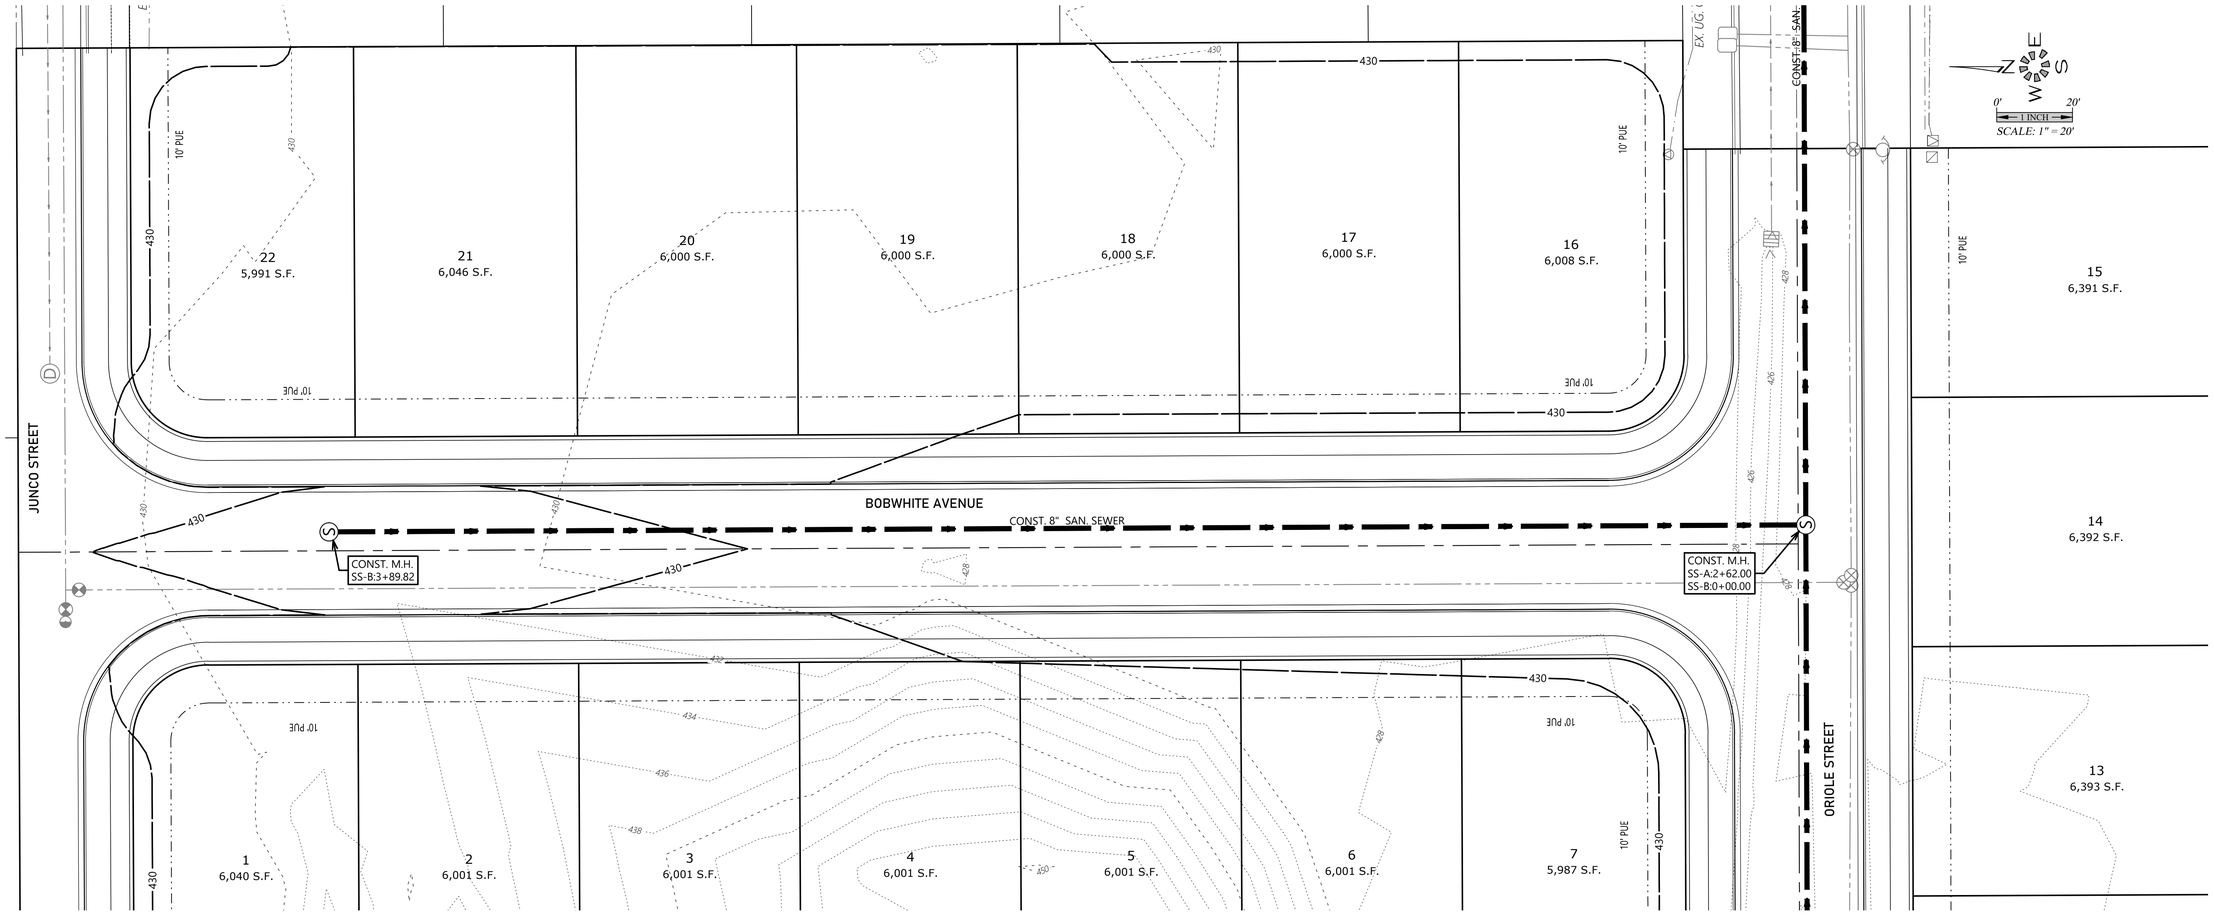

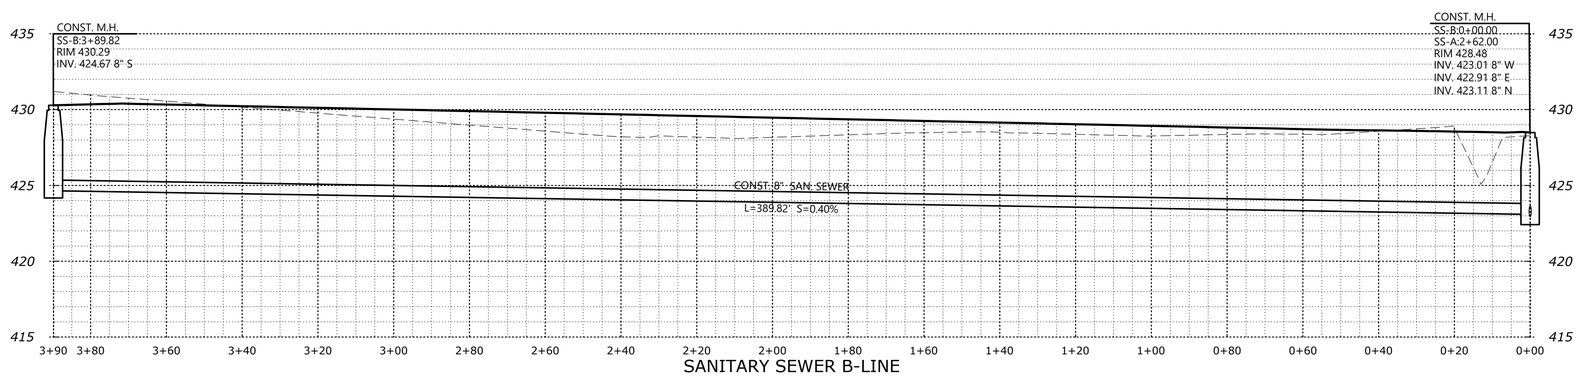

SANITARY SEWER B-LINE

VERTICAL 1" = 5'
PROFILE SCALE
1" = 20'
HORIZONTAL

MULTI/TECH
ENGINEERING SERVICES, INC.
1155 13th ST. S.E. SALEM, OR. 97302
(503) 363-9227 FAX (503) 364-1260
www.multitechengineering.com office@multitechengineering.net

SANITARY SEWER PLAN

PHILLIPS ESTATES PHASE 3

NO CHANGES, MODIFICATIONS OR REPRODUCTIONS TO BE MADE TO THESE DRAWINGS WITHOUT WRITTEN AUTHORIZATION FROM THE DESIGN ENGINEER.

DIMENSIONS & NOTES TAKE PRECEDENCE OVER GRAPHICAL REPRESENTATION.

7409p 202-SS

Design: M.D.G.
Drawn: C.F.G.
Checked: M.D.G.
Issue Date: 3/31/25
Scale: AS SHOWN
As-Built: ----

REGISTERED PROFESSIONAL ENGINEER
OREGON
JULY 19, 1978
MARK D. GROBENZ

EXPIRES: 06-30-2025

JOB # 7409

202

J:\Acu\7409-PhillipsEstates\Dwg\+25\7409ss.dwg, 202-SS, 3/31/2025 11:40:02 AM, CGall