SEE SHEET 203 FOR S.S. LINE 2 DESIGN

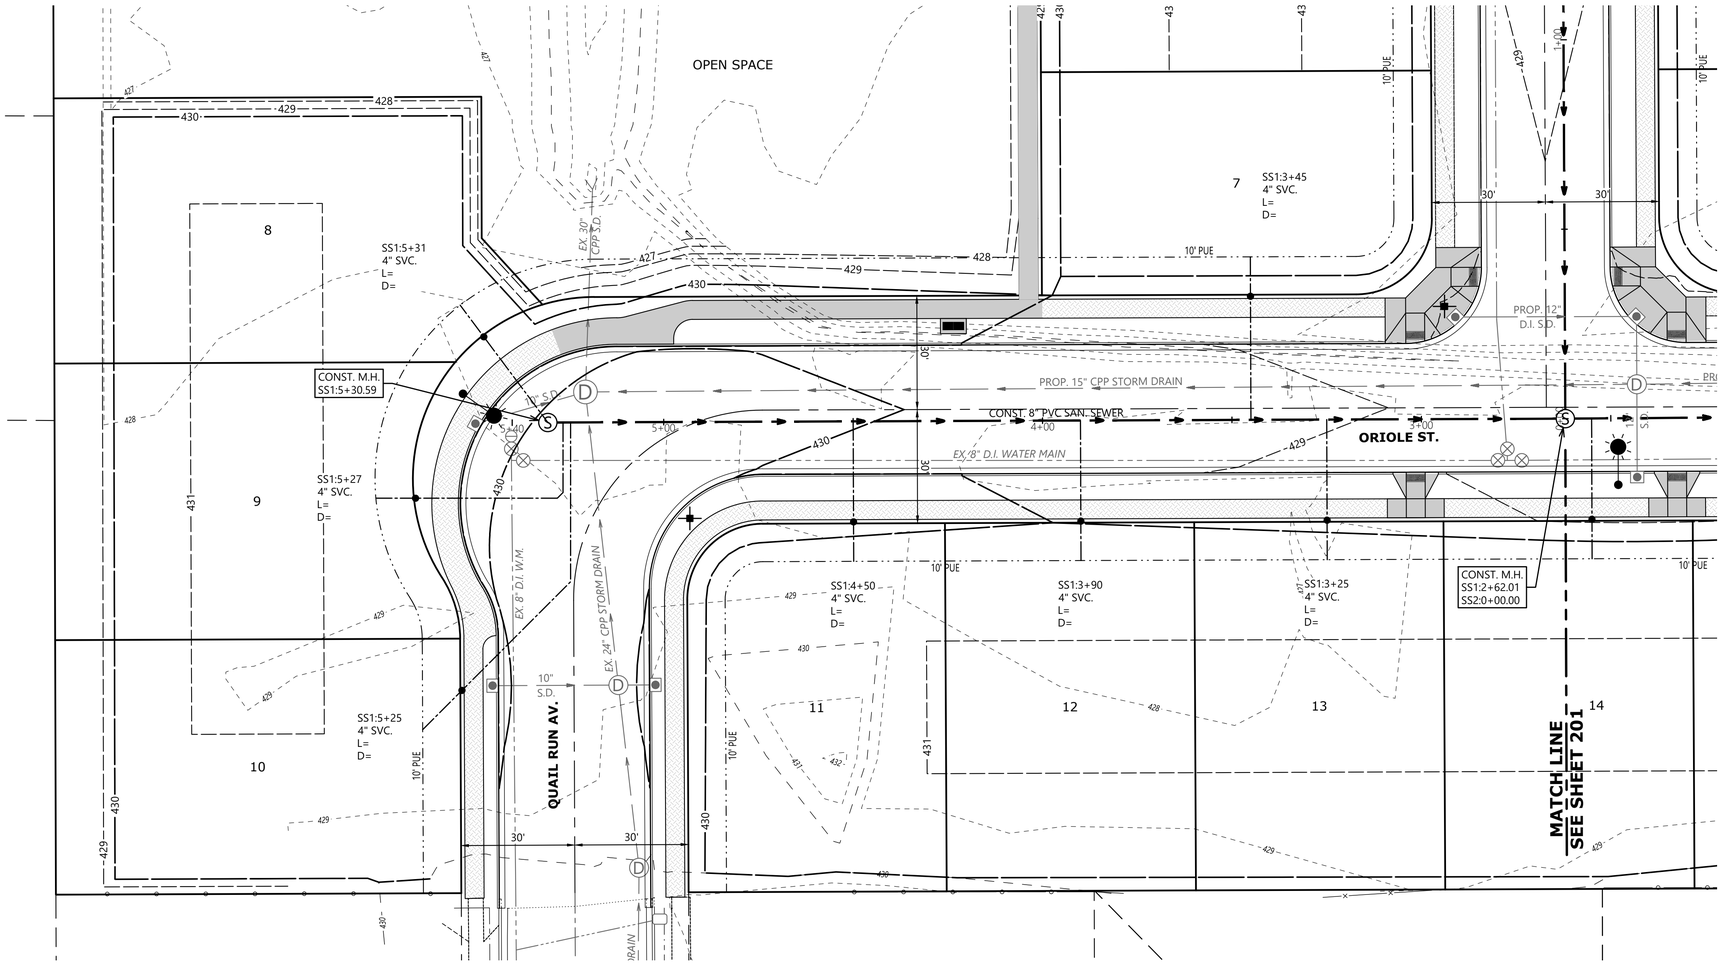

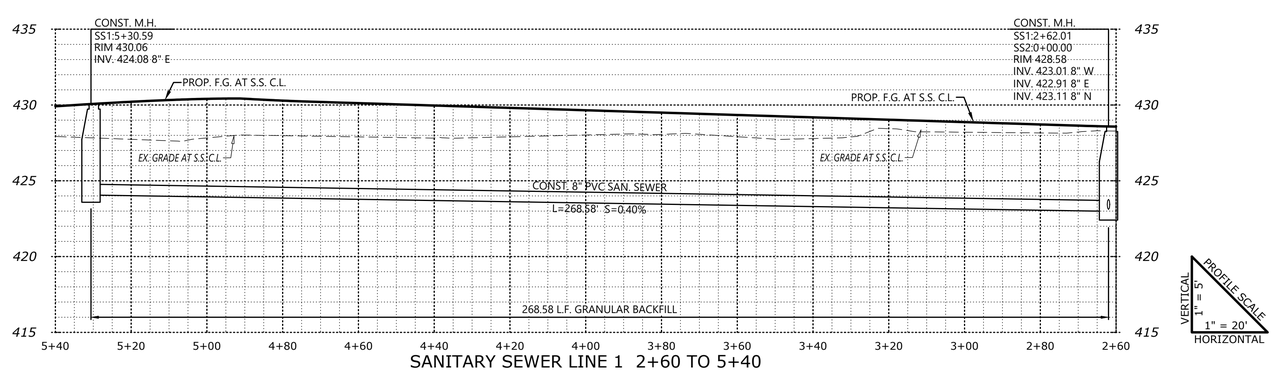

SANITARY SEWER LINE 1 2+60 TO 5+40

MULTI/TECH
ENGINEERING SERVICES, INC.
1155 13th ST. S.E. SALEM, OR. 97302
PH. (503) 363-9227 FAX (503) 364-1260
www.mtengineering.net office@mtengineering.net

SANITARY SEWER PLAN

PHILLIPS ESTATES PHASE III

NO CHANGES, MODIFICATIONS OR REPRODUCTIONS TO BE MADE TO THESE DRAWINGS WITHOUT WRITTEN AUTHORIZATION FROM THE DESIGN ENGINEER.

DIMENSIONS & NOTES TAKE PRECEDENCE OVER GRAPHICAL REPRESENTATION.

7409b 202-SS

Design: M.D.G.
Drawn: D.G.G.
Checked: M.D.G.
Issue Date: 8/20/25
Scale: AS SHOWN
As-Built: ----

REGISTERED PROFESSIONAL ENGINEER
OREGON
JULY 11, 1978
MARK D. GROVE

EXPIRES: 06-30-2027

JOB # 7409

202

U:\Acad\7409-PhillipsEstates\Dwg\202\7409b-dwg 202-SS, 8/20/2025 8:51:15 AM, DGuile