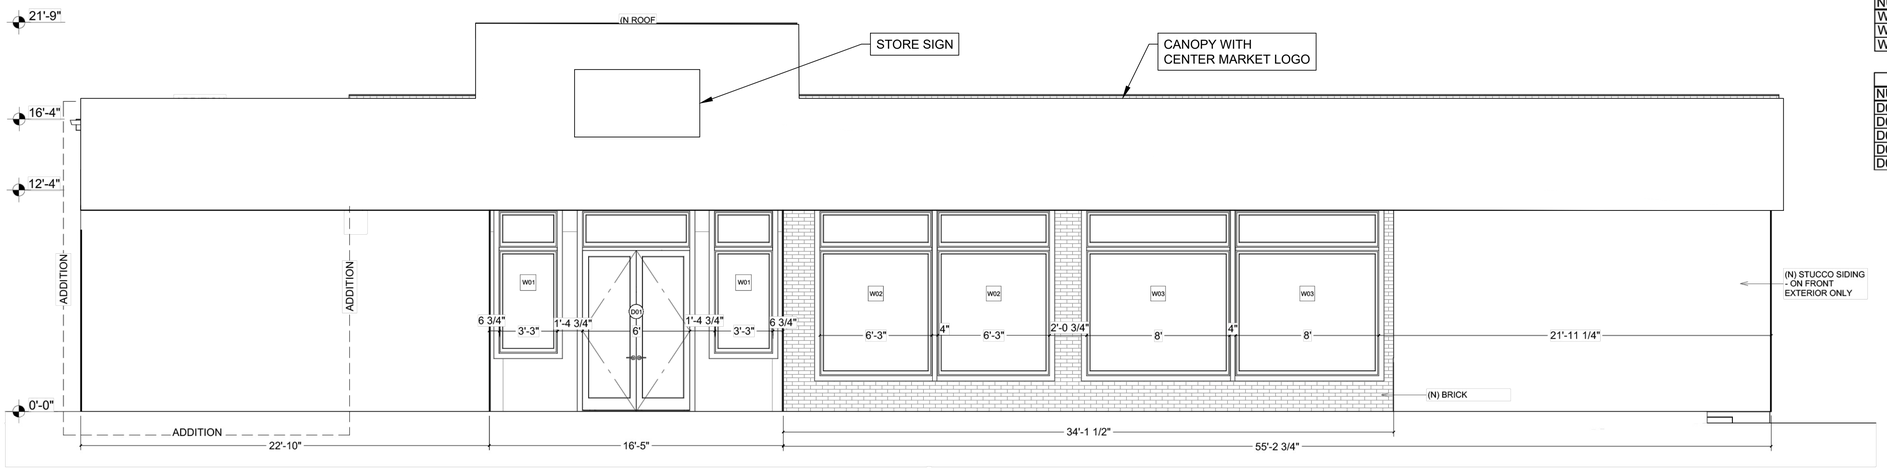


a East Exterior Elevation

SCALE: 1/4"= 1'-0"

| WINDOW SCHEDULE | | | | | | |
|---|---|---|---|---|---|---|
| NUMBER | QTY | FLOOR | SIZE | WIDTH | HEIGHT | DESCRIPTION |
| W01 | 2 | 1 | 33711 | 39 " | 95 " | MULLED UNIT |
| W02 | 2 | 1 | 6392 | 75 " | 110 " | MULLED UNIT |
| W03 | 2 | 1 | 8092 | 96 " | 110 " | MULLED UNIT |

| DOOR SCHEDULE | | | | | | |
|---|---|---|---|---|---|---|
| NUMBER | QTY | FLOOR | SIZE | WIDTH | HEIGHT | DESCRIPTION |
| D01 | 1 | 1 | 60112 | 72 " | 134 " | MULLED UNIT |
| D02 | 2 | 1 | 2668 L IN | 30 " | 80 " | HINGED-PANEL |
| D03 | 1 | 1 | 3068 R IN | 36 " | 80 " | HINGED-PANEL |
| D04 | 1 | 1 | 6068 L/R IN | 72 " | 80 " | DOUBLE HINGED-GLASS |
| D05 | 1 | 1 | 3068 L IN | 36 " | 80 " | HINGED-PANEL |

SAFETY GLAZING
GLAZING SHALL COMPLY WITH OSSC SECTION 2406, SPECIFICALLY GLAZED PANELS SHALL BE CPSC 16 CFR PART 1201 CATEGORY II OR ANSI Z97.1 CATEGORY A IMPACT RESISTANT.

ENERGY EFFICIENCY
DOORS & WINDOWS SHALL HAVE A U-FACTOR OF U-0.29 AND SHGC OF 0.30 OR BETTER.

ENTRY DOORWAY
ENTRY DOORWAYS SHALL HAVE A SELF CLOSING DEVICE

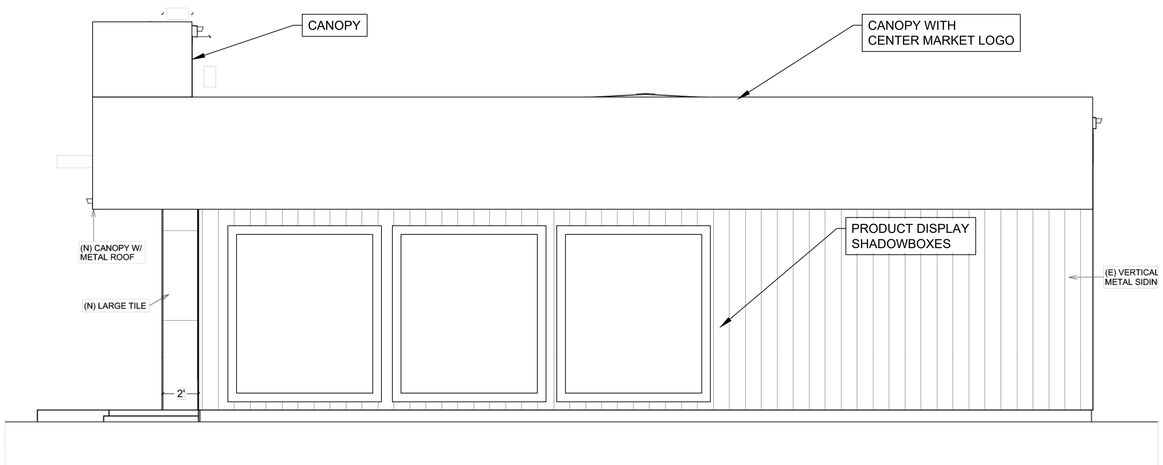


b North Exterior Elevation

SCALE: 1/4"= 1'-0"

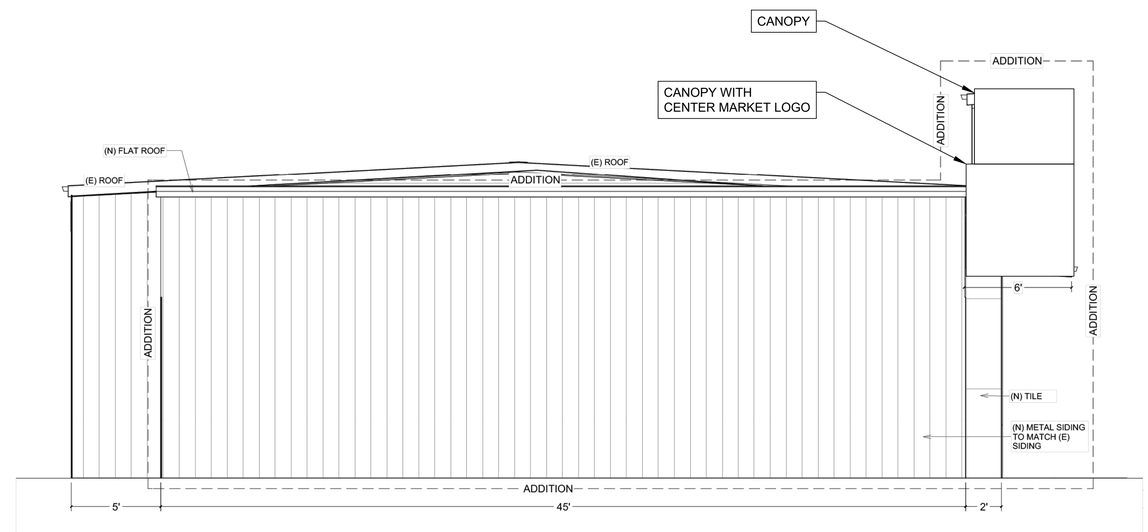


c South Exterior Elevation

SCALE: 1/4"= 1'-0"

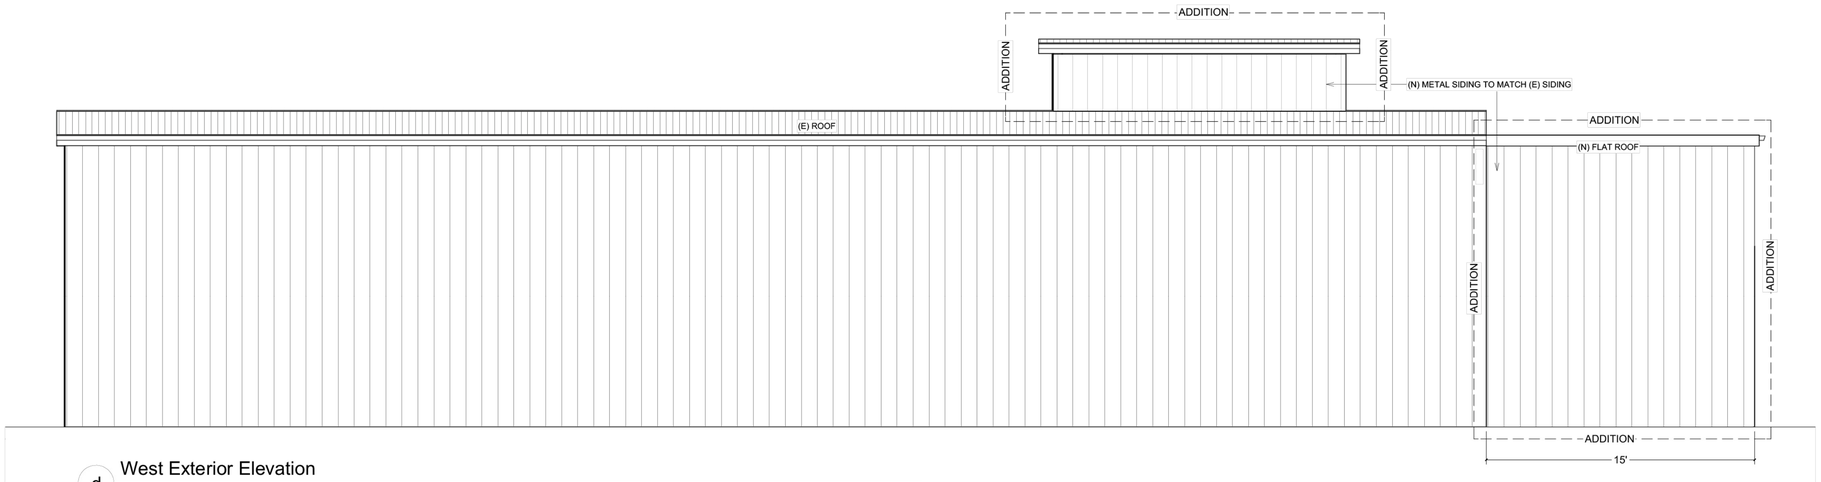


d West Exterior Elevation

SCALE: 1/4"= 1'-0"


MIRANDA CHRISTINE DESIGN

DESIGNER:
Miranda Mueller
6421 NW Mckinley Dr
Vancouver, WA 98665
541-870-3586

STRUCTURAL:
William Cole Lathrop
WCL Engineering, LLC.
3120 Northridge Way
Eugene, Oregon 97408
541-954-3691
clathrop@wcl-engr.com
www.wcl-engr.com

PROPERTY OWNER:
Soni Singh
centermarket36@gmail.com
503-409-7664


REGISTERED PROFESSIONAL ENGINEER
87276PE
OREGON
JANUARY 08, 2013
WILLIAM COLE LATHROP
EXPIRES: 12/30/2026

PRELIMINARY NOT FOR CONSTRUCTION

PROPERTY OWNER:
Soni Singh
120 W Hollister St
Stayton, OR 97383

DATE: 9/11/2025

REV:

REV:

DRAWING:
Exterior Elevations

SHEET #
A4.0

C:\Users\clath\OneDrive\WCL Engineering\Project Folders\102-CenterMarket\Soni\StaytonMarket\Structural\Drawings\20250812-CenterMarket-Stayton.dwg