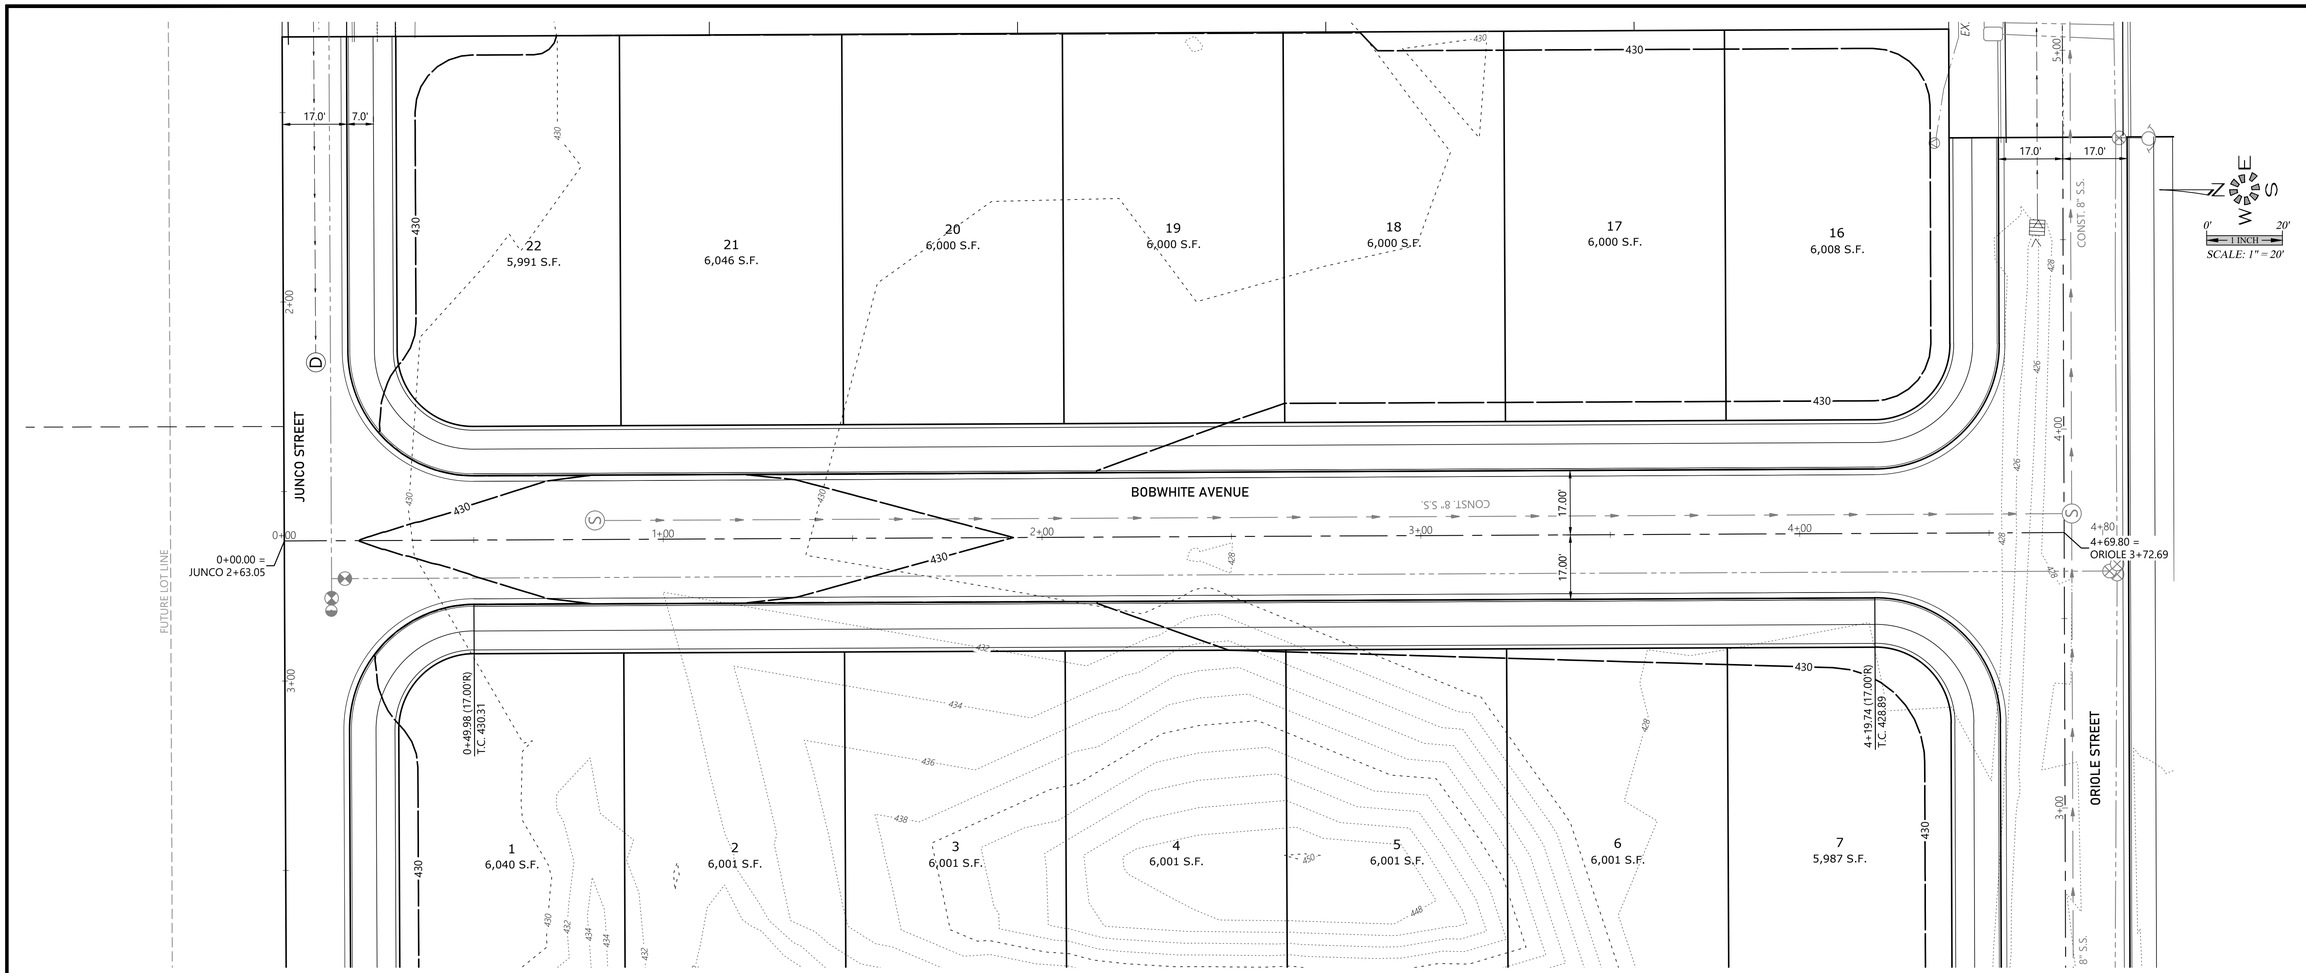

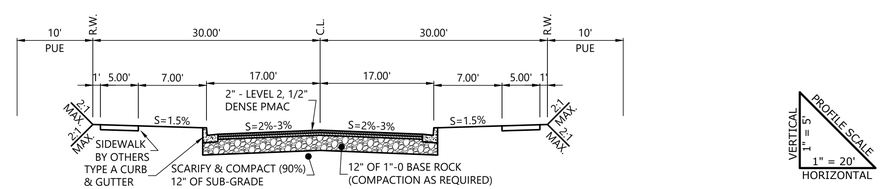

TYPICAL STRUCTURAL STREET SECTION - ORIOLE STREET, BOBWHITE AVENUE, JUNCO STREET

-NTS-

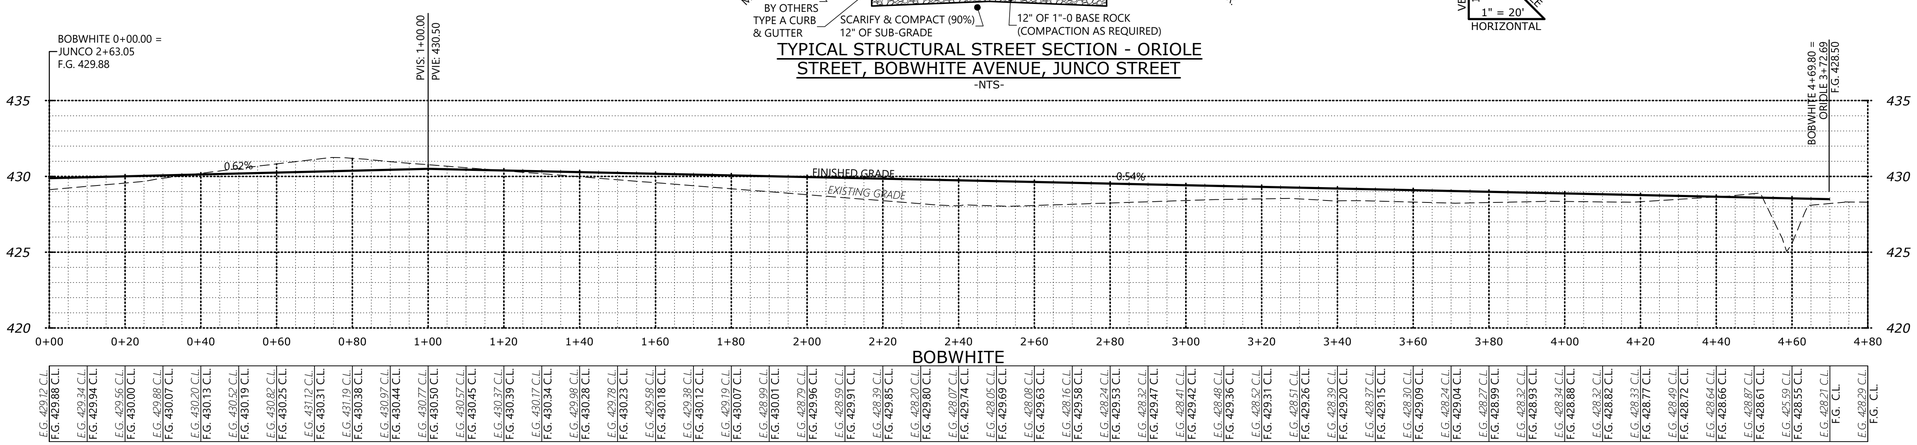

MULTI/TECH
ENGINEERING SERVICES, INC.
1155 13th ST. S.E. SALEM, OR. 97302
PH (503) 363-9227 FAX (503) 364-1260
www.multitech-pls.com email: mtp@multitech-pls.com

STREET PLAN

PHILLIPS ESTATES PHASE 3

NO CHANGES, MODIFICATIONS OR REPRODUCTIONS TO BE MADE TO THESE DRAWINGS WITHOUT WRITTEN AUTHORIZATION FROM THE DESIGN ENGINEER.

DIMENSIONS & NOTES TAKE PRECEDENCE OVER GRAPHICAL REPRESENTATION.

7409p 403-ST

Design: M.D.G.
Drawn: C.F.G.
Checked: M.D.G.
Issue Date: 3/31/25
Scale: AS SHOWN
As-Built: ----

REGISTERED PROFESSIONAL ENGINEER
OREGON
JULY 14, 1978
MARK D. GROVE
EXPIRES: 06-30-2025

JOB # 7409

403

J:\Acv\7409-PhillipsEstates\Dwg-v25\7409p.dwg 403-ST, 3/31/2025 11:40:17 AM, CCall