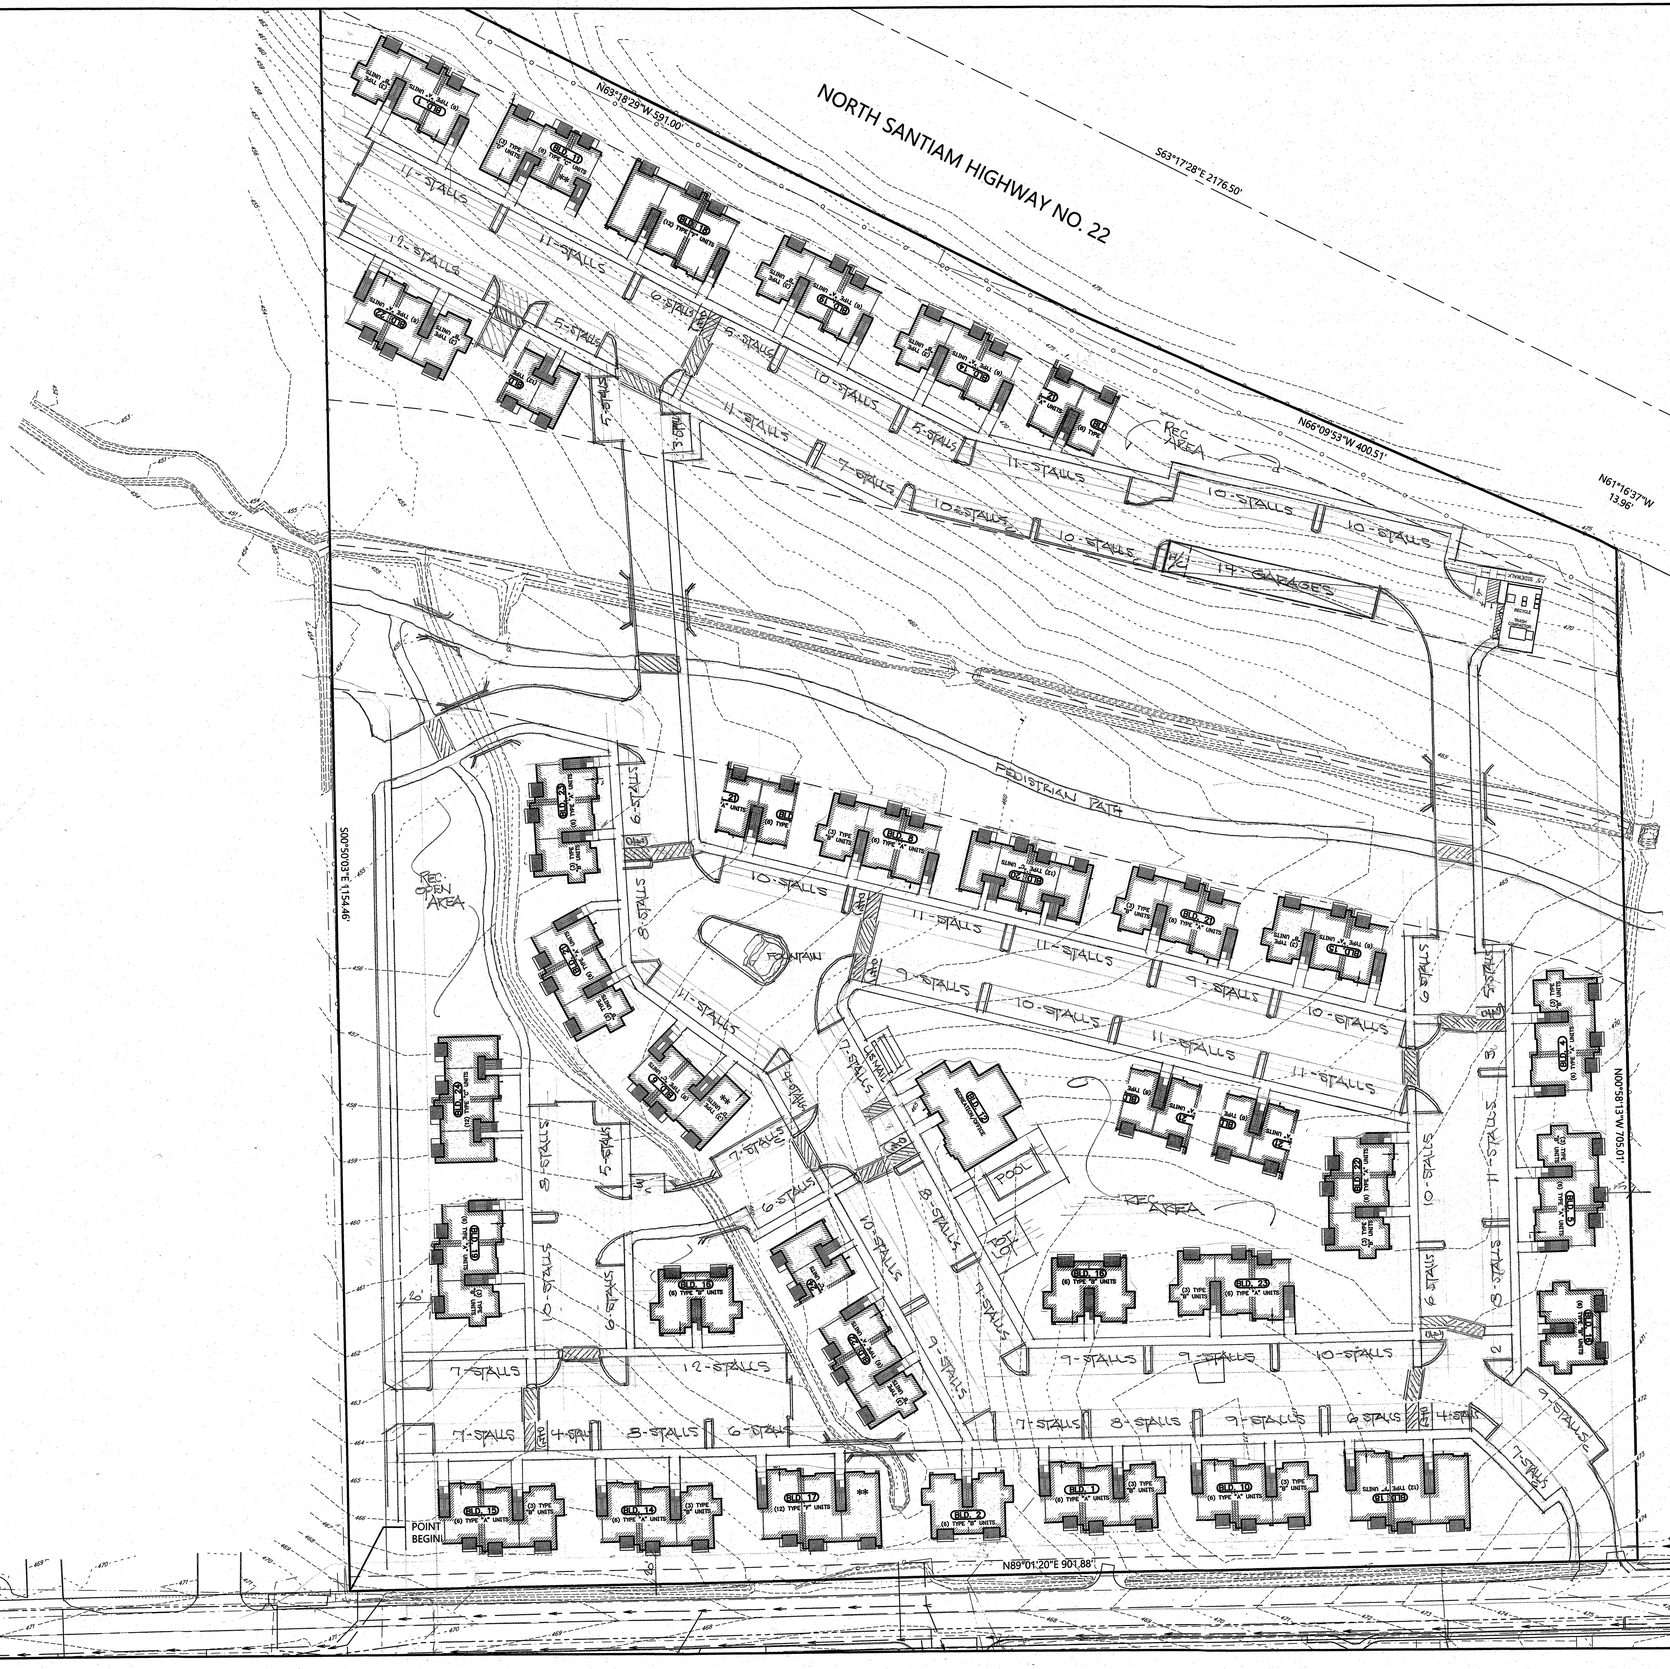

SITE PLAN

1" = 50'-0"

297 TOTAL APT UNITS

138	TYPE (A) 2 BED/ 2 BATH	(963 sqft)
78	TYPE (B) 2 BED/ 2 BATH	(1029 sqft)
48	TYPE (C) 1 BED/ 1 BATH	(728 sqft)
6	TYPE (D) 3 BED/2 BATH	(1204sqft)
27	TYPE (F) 3 BED/2 BATH	(1210sqft)

534 TOTAL PARKING STALLS

- 471 STANDARD STALLS
- 39 COMPACT
- 10 HANDICAPPED STALLS
- 14 GARAGES (1 handicapped)

SITE

- 1 REC BLD/MGR OFFICE
- 1 POOL
- 3 REC/ PLAY AREA
- 1 US MAIL BOX AREA
- 1 TOT LOT
- 1 TRASH/RECYCLE (w/compactor)

NORTH

1" = 50'
12/23/2019
#6675

PROPOSED:
297 UNIT APARTMENT COMPLEX
Stayton, Oregon